Coffee board Layout Park

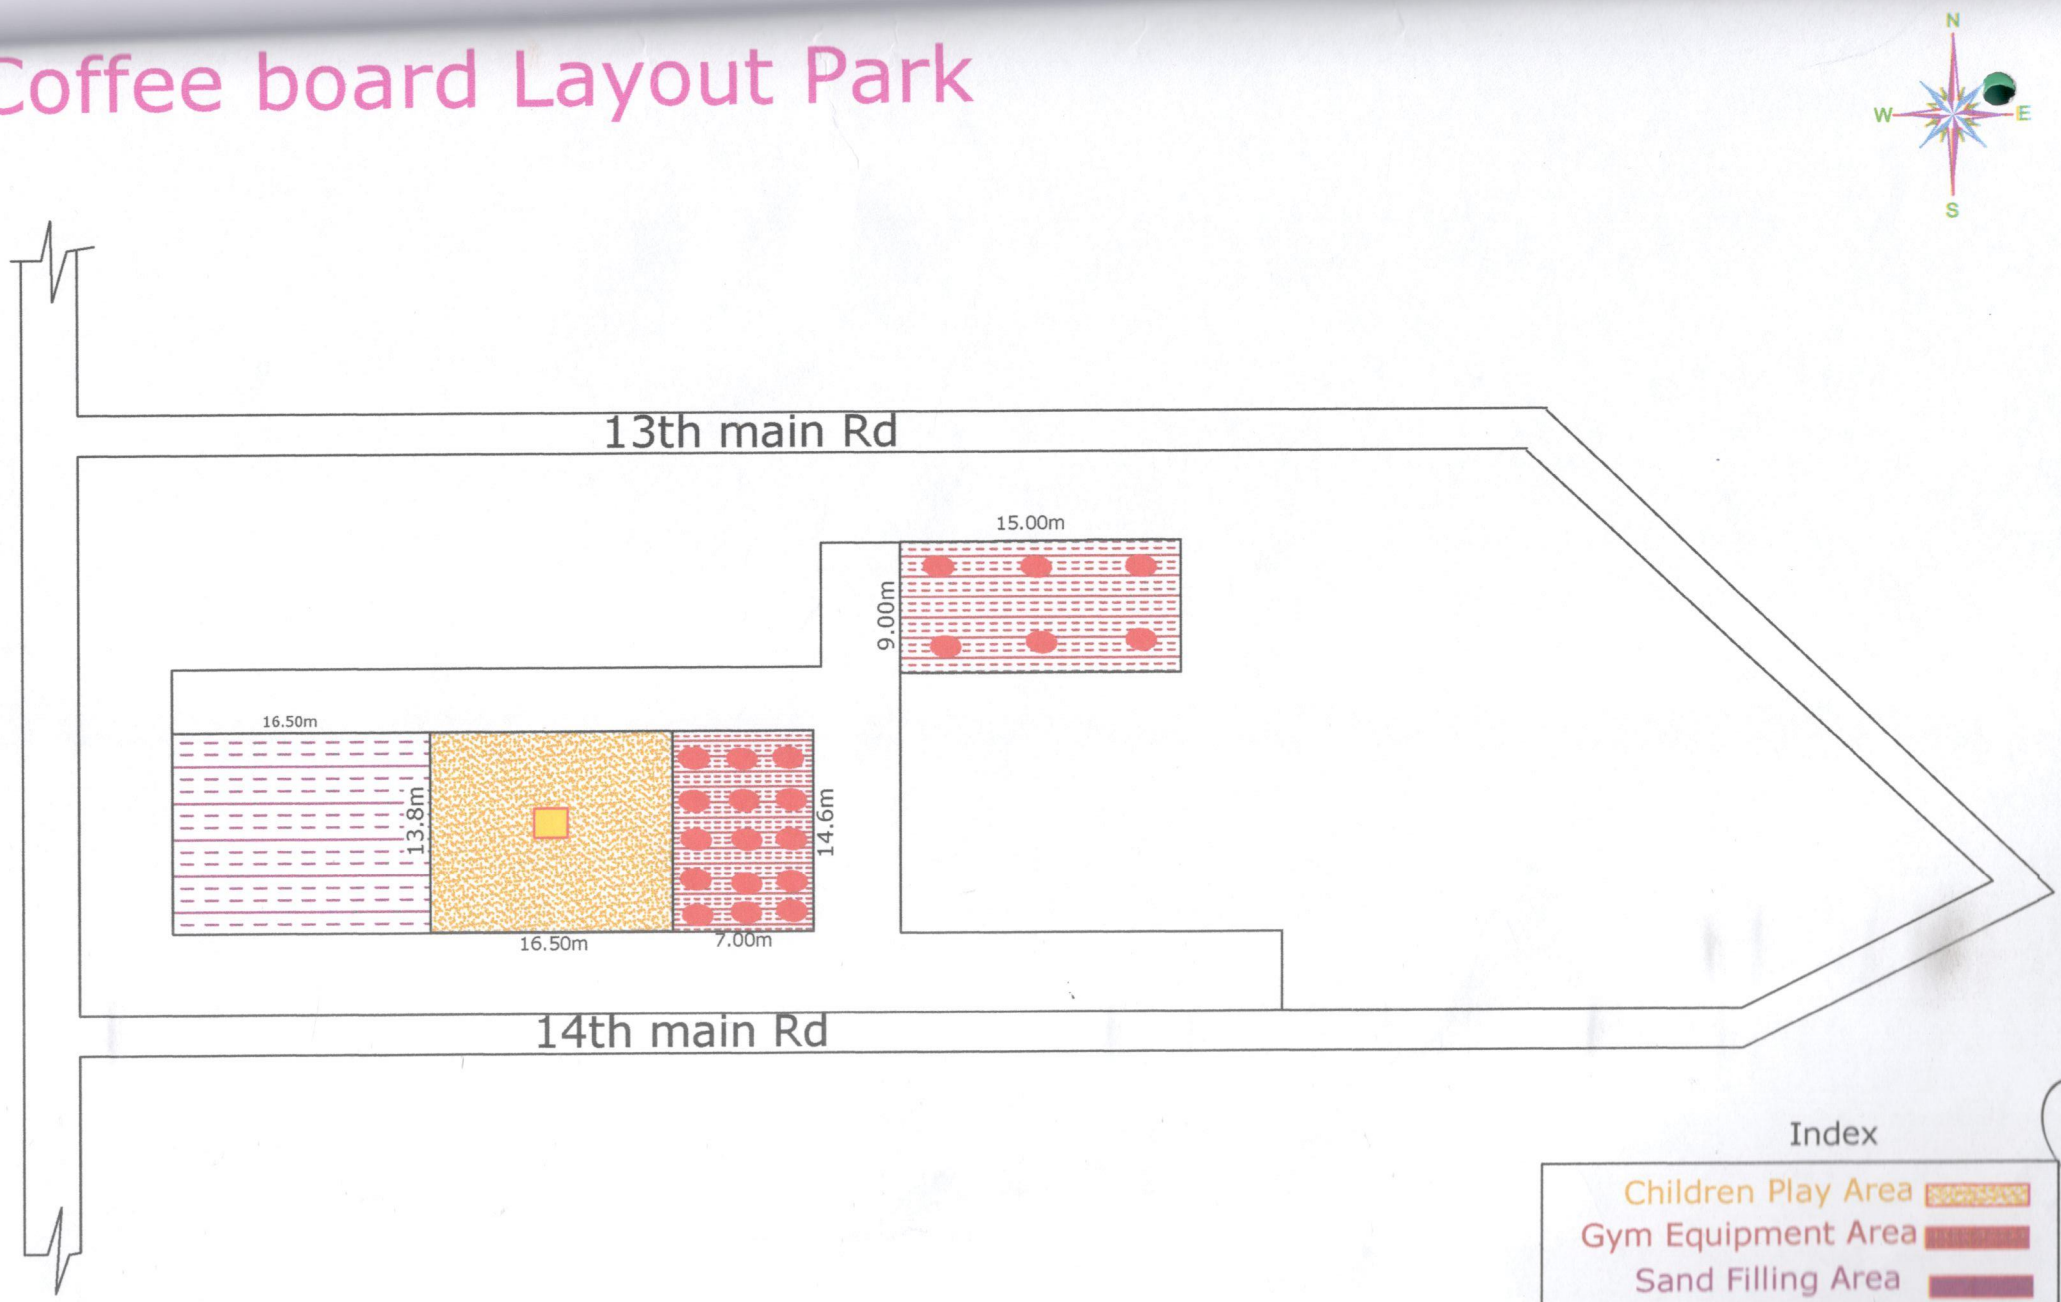

CLIENT: BRUHAT BANGALORE MAHANAGARA PALIKE		Assitante Engineer	Assitante Executive Engineer	Executive Engineer	Dwg Title: Improvements to Parks in Coffee board layout Ward No - 07 Byatarayanapura	Scale: N.T.S Date Dwg No: Rev: R0

Asst. Executive Engineer
Project Division
Yelahanka Zone